



T08N-R01E-15_0000_MCS

IRON POST

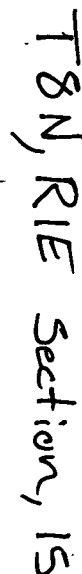

Revised 10-23-91

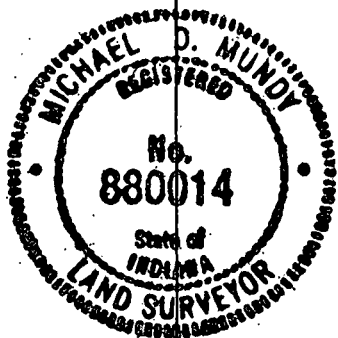


STONE FOUND
S.E. Cor. of S.W. 1/4 of
Sec. 15, T8N, R1E
MONROE CO., IND.


Sa Cr 0-13

Sec 15 S $\frac{1}{4}$

L9B#2 p194

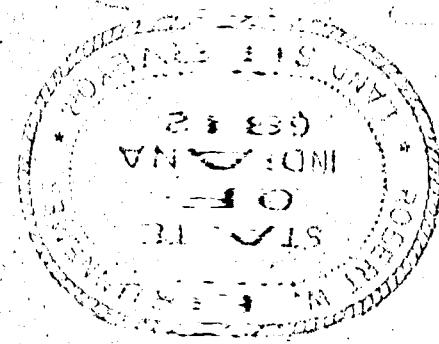

SCALE 1" = 200'

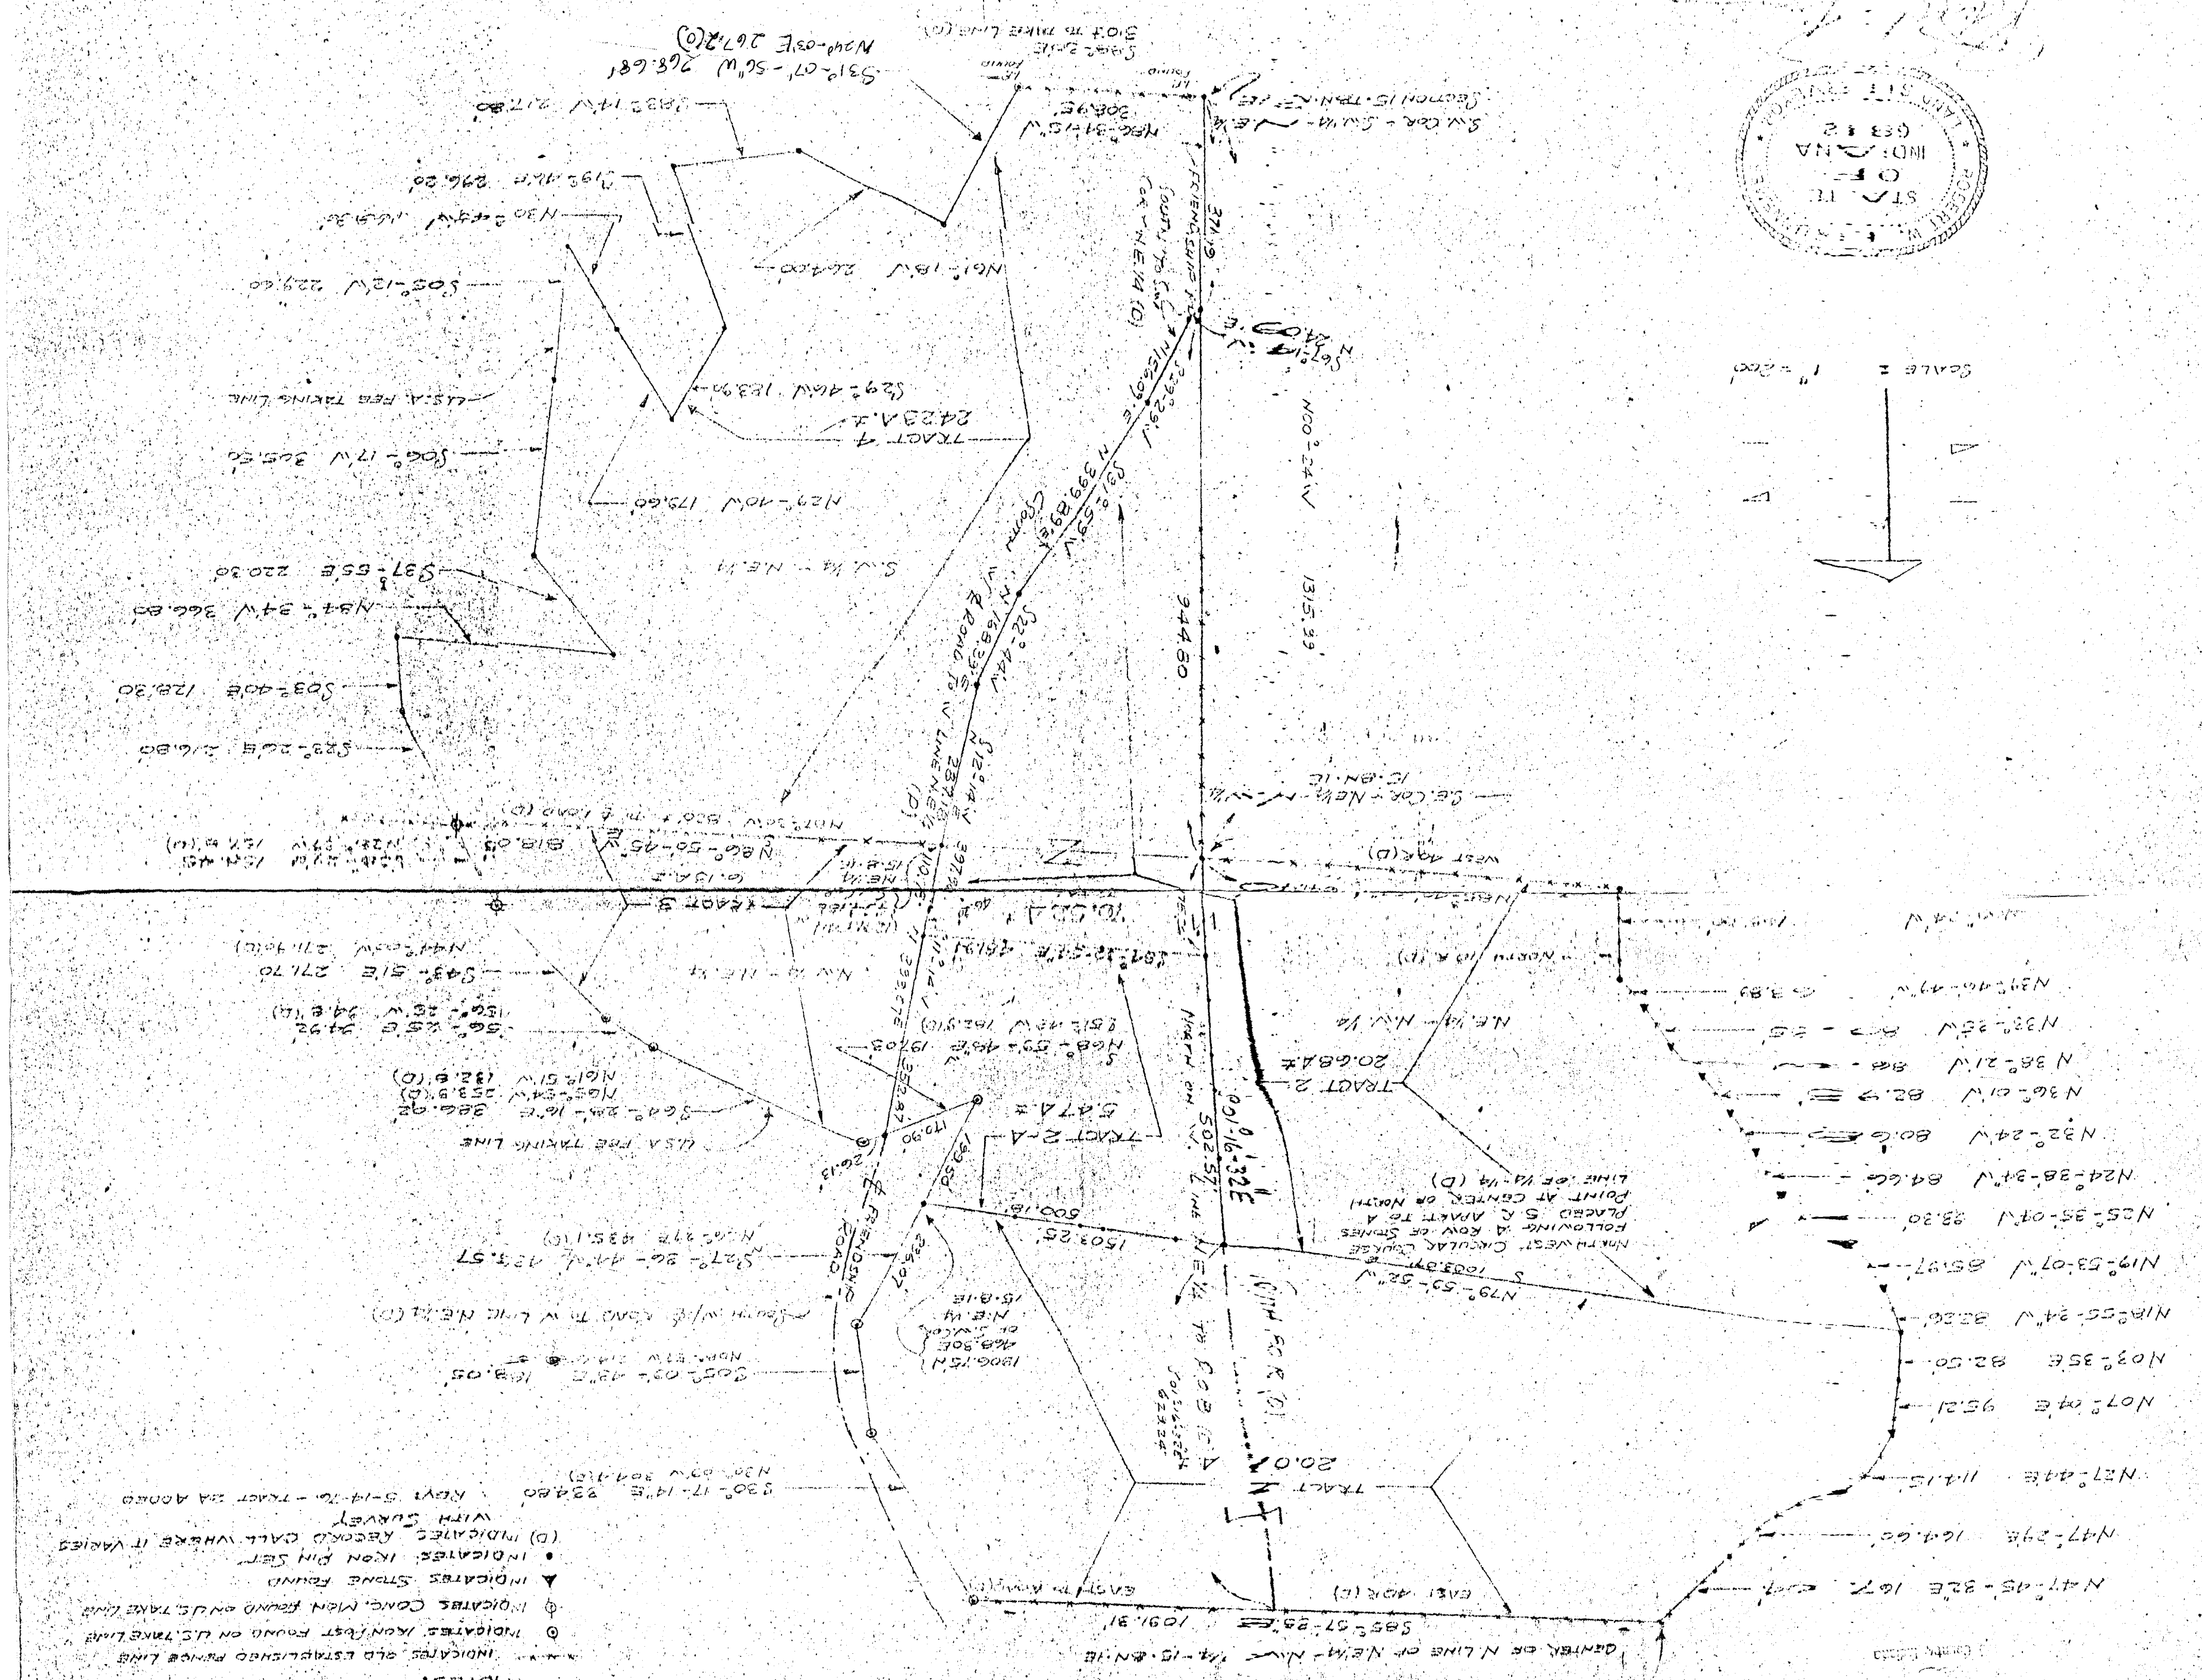

NOTES:
INDICATES OLD ESTABLISHED FENCE LINE
INDICATES IRON POST FOUND ON U.S. TAKE LINE
INDICATES CONC. MCH. FOUND ON U.S. TAKE LINE
INDICATES STONE FOUND
INDICATES IRON PIN SET
(D) INDICATES RECORD CALL WHERE IT VARIES WITH SURVEY
REVI 5-14-70 - TRACT 2A ADJACENT

James M. D. D. Trust
to
Robert Donald Christman
MAR 7 1977

Southwest Top

cor K	Red oak	48	inches	in	diameter	S 84° W	48	lks	di
cor L	W oak	24	"	"	"	N 74° E	38	"	"
+ "	Beech	13	"	"	"	S 25° W	38½	"	"
cor 16	Beech	12	"	"	"	S 17° W	21	"	"
"	Beech	15	"	"	"	S 75° W	36	"	"

Aug 6th 1833

Surveyed for Charles Moberley
The S W qr of S W qr of Section 10 T 8 R 1 East and
established the N E corner of said piece

Witness trees apple tree 6 in S 7° W 48 lks
White walnut 4 in S 8° W 76 "

Also for the same the N W qr of N W qr of Section
15 T 8 R 1 E and established the S E and S W cor
S W corner witness trees Sugar 24 in S 29° E 18 lks
Beech 16 in N 10° W 39 "

S. E corner witness trees B oak 6 in N 74° W 18 "
B oak 4 in N 33° W 26 "

Granville Whisenand
& James Woods } Chain bearers
Sworn

James Woodburn
Sgt Surveyor

Oct 18th A D. 1833

Ran the following lines
and made the following corners in Section
No 33 Township No 7 Range one East for William
Acker Beginning at the Southern half small part
of said Section witness trees chestnut 36 inches
in diameter N 30½° W 6 links distant Hickory 15
inches in diameter S 8° W 79 links distant Thence N 3½°
W 240 Poles to a Stake witness tree chestnut oak 20
inches in diameter N 70½° E 6 links distant
Thence S 85° E 80 Poles to a Stake witness tree
Black Oak 10 inches in diameter N 29° E 17½
lks distant Black oak 18 inches in diameter N 34°
W 22½ links distant Thence N 3½° W 79 Poles 28 links
to a Stake witness tree White oak 20 inches in diameter
N 44½° E 68 links distant Poplar 15 inches in diameter
S 44½° W 69 links distant Thence S 85° W with the
Section line 81 Poles to a Stake witness W oak 20 in diameter
S 89½° E 27 lks distant it being the northern ½ mile part of sec 33
Chain bearers Peter Sheppard and other name influenced
by consent of parties

James W Spencer
Surveyor of Monroe County